

American Concrete Industries

1717 Stillwater Ave. Veazie, ME. 04401


www.americanconcrete.com

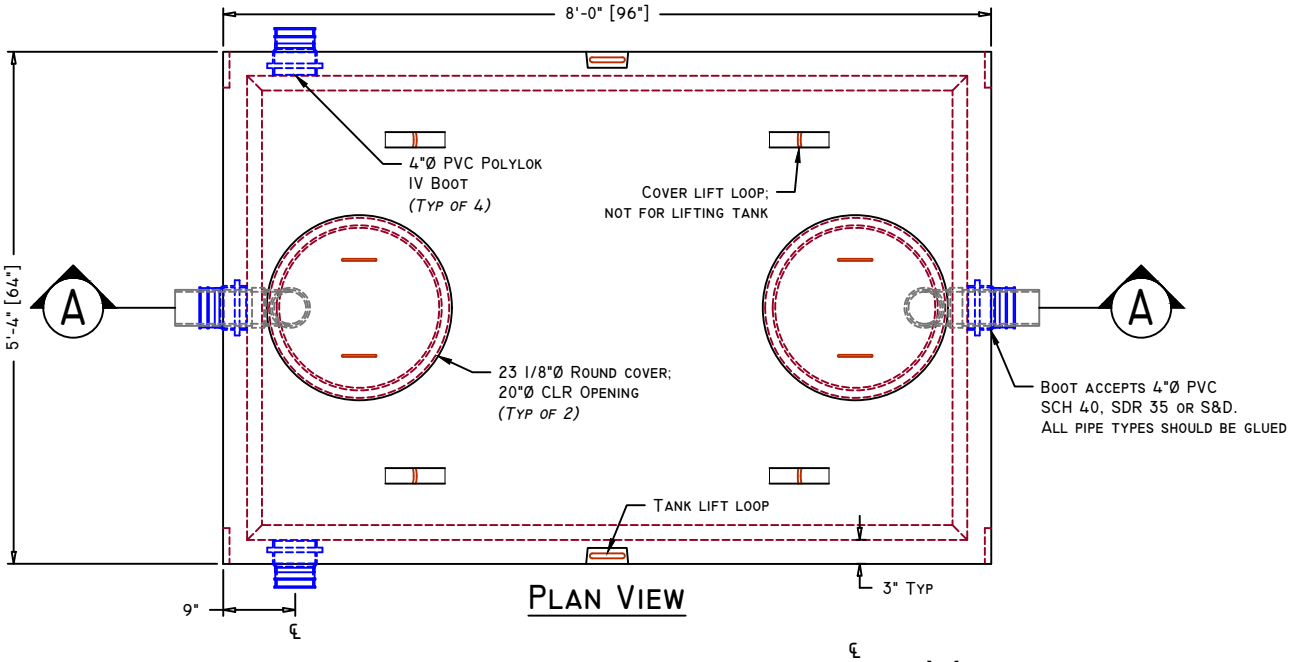

PLAN VIEW

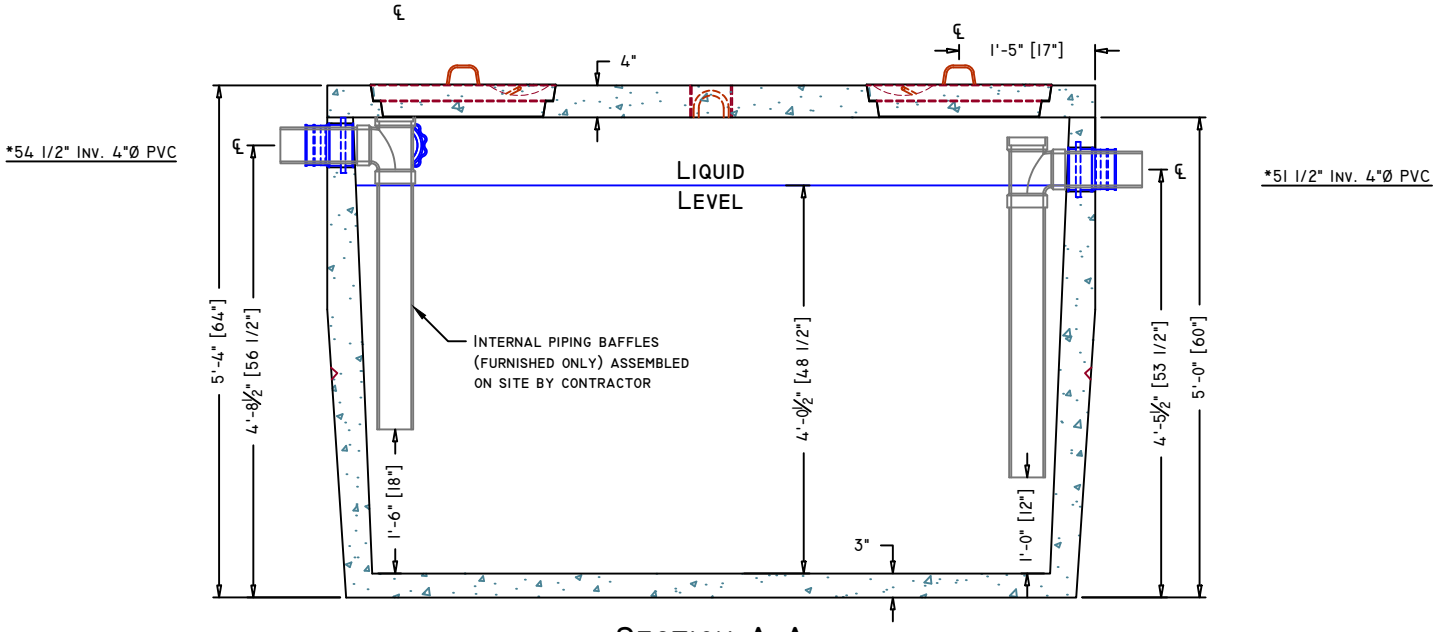

SECTION A-A

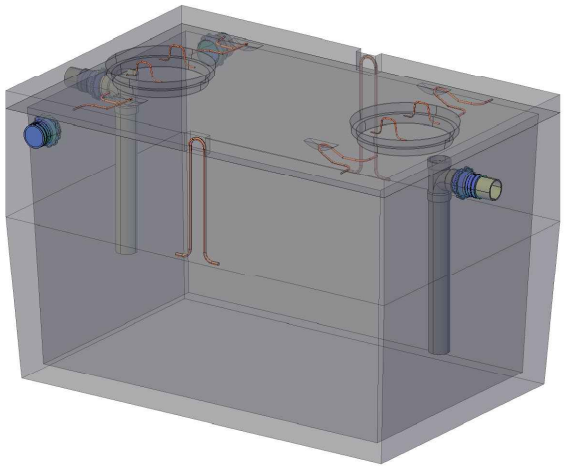

CONCEPTUAL VIEW

SCALE: NTS

*Dimension is taken from bottom of tank

Manufacturing Notes

- 1.1. CONCRETE COMPRESSIVE STRENGTH: 5000PSI @ 28 DAYS
- 1.2. AIR ENTRAINMENT: 4-6%
- 1.3. GRADE 60 REINFORCEMENT
- 1.4. STRUCTURAL FIBER REINFORCED BASE
- 1.5. TANKS SHOULD BE PUMPED EVERY 3-5 YEARS, DEPENDING ON USE
- 1.6. NEVER USE SEPTIC CLEANING AGENTS
- 1.7. DESIGNED FOR PEDESTRIAN LOAD RATING ONLY
  - 1.7.1. SPECIFY H20 FOR BURIAL DEPTHS > 3'-6"
- 1.8. ALL TANK PENETRATIONS ARE INTEGRALLY CAST
- 1.9. ALL JOINTS SEALED W/ BUTYL RUBBER JOINT SEALANT

Physical Specifications:

Cover Weight:	**2,125 lbs**
Tank Weight:	**7,015 lbs**
Total Weight:	**9,140 lbs**
Available Capacity:	**1,194 gal (max)**
Working Capacity:	**1,005 gal (4"Ø PVC)**

1000GAL REG. SINGLE COMPARTMENT GREASE TRAP		DRAWN DATE: 05/26/2015	SCALE: 1/2" = 1'-0" UNLESS OTHERWISE NOTED
ACI CATALOG DRAWINGS	ITEM#: XXXXXX	REVISION #:	REVISION DATE: