American Concrete Industries

1500Gal Single Comp. GT

ACI Catalog 2013

Commercial Products | Item#

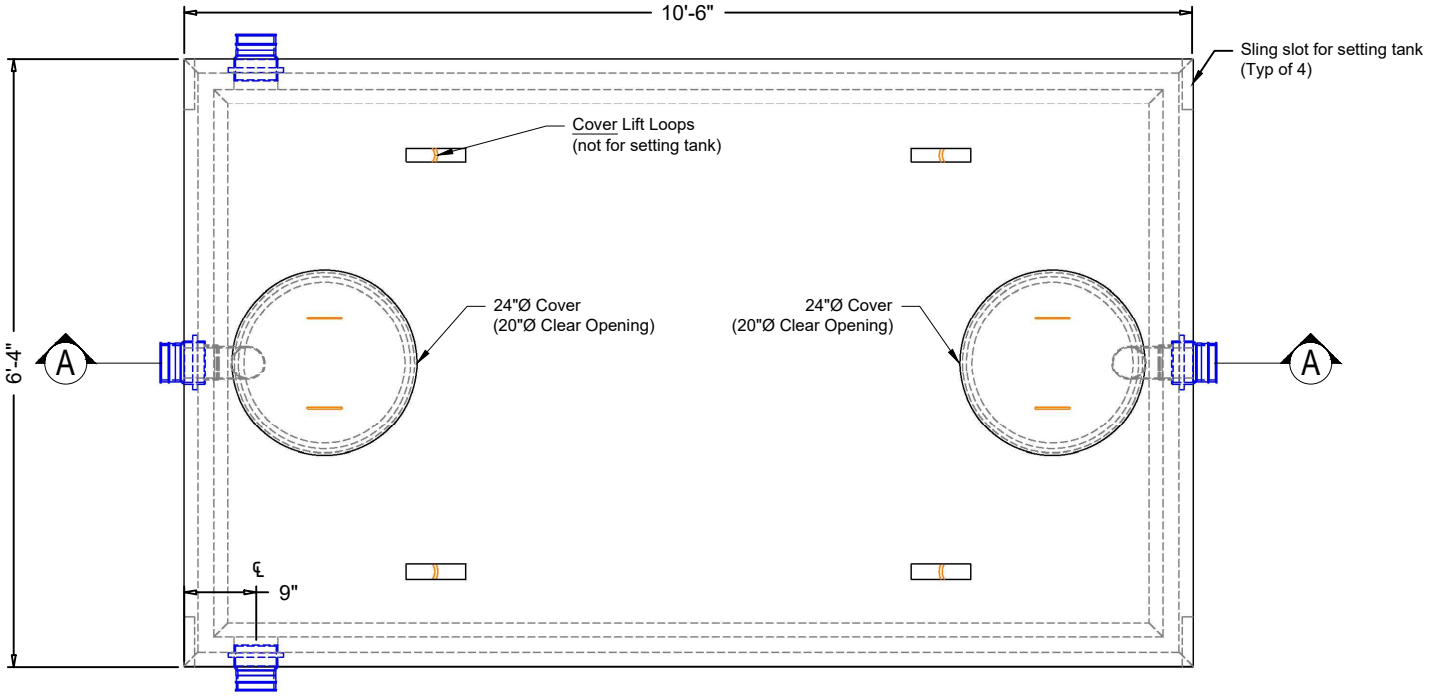

Plan View

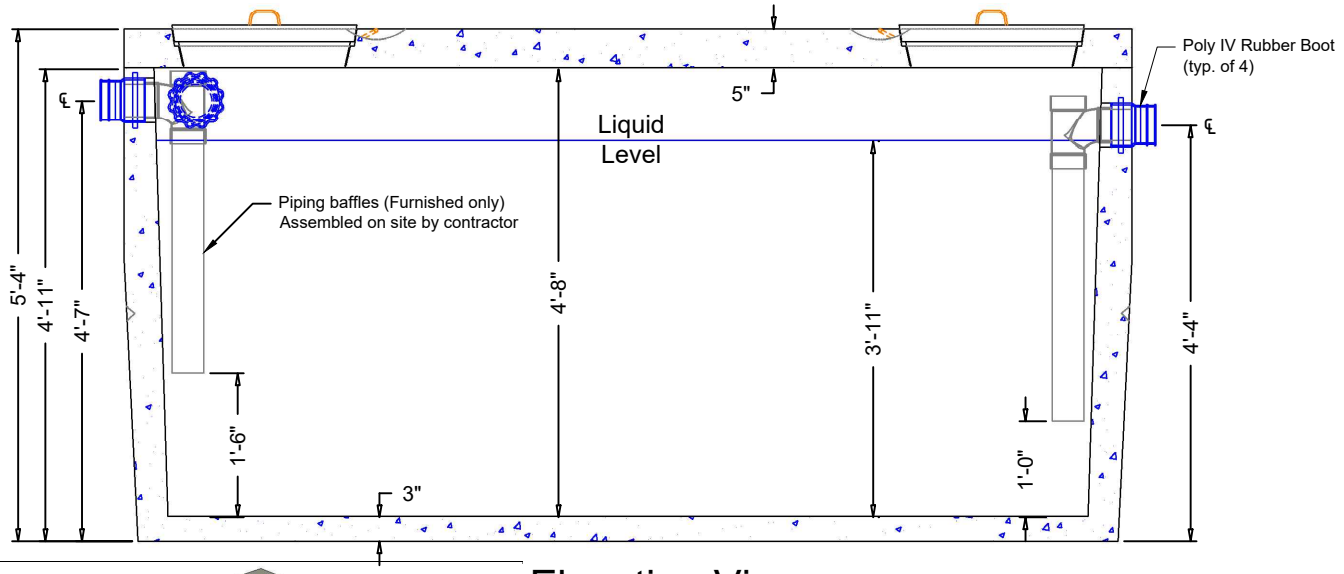

Elevation View

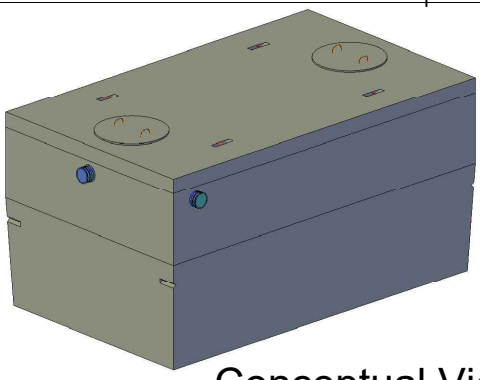

Conceptual View - NTS

Manufacturing Notes

1.1. Concrete Compressive Strength:
- 1.1.1. Cover: 5000psi
- 1.1.2. Base: 4000psi

1.2. Air Entrainment: 4-6%

1.3. Grade 60 Reinforcement

1.4. Structural Fiber Reinforced Base

1.5. Tanks should be pumped every 3-5 years, depending on use

1.6. NEVER use septic cleaning agents

1.7. Rated for pedestrian traffic only
- 1.7.1. Specify H20 for burial depths < 3'-6"

Physical Specifications:

Cover Weight:	**4,470 lbs**
Base Weight:	**10,065 lbs**
Total Weight:	**14,535**
Working Capacity:	**1,577 gal**
Max Cap. (w/ baffle):	**1,891 gal**

American Concrete Industries, Inc.
1717 Stillwater Ave.
Veazie, ME 04401
Tel: (207) 947-8334 | Fax: (207) 947-3580

1022 Minot Ave
Auburn, ME 04210
Tel: (207) 784-1388 | Fax: (207) 783-4039

Scale: 1/2" = 1'-0" Unless otherwise noted

Drawn Date: 10/01/2013 SSM

Revision #:

Revision Date: