American Concrete Industries

1717 Stillwater Ave. Veazie, ME. 04401
www.americanconcrete.com

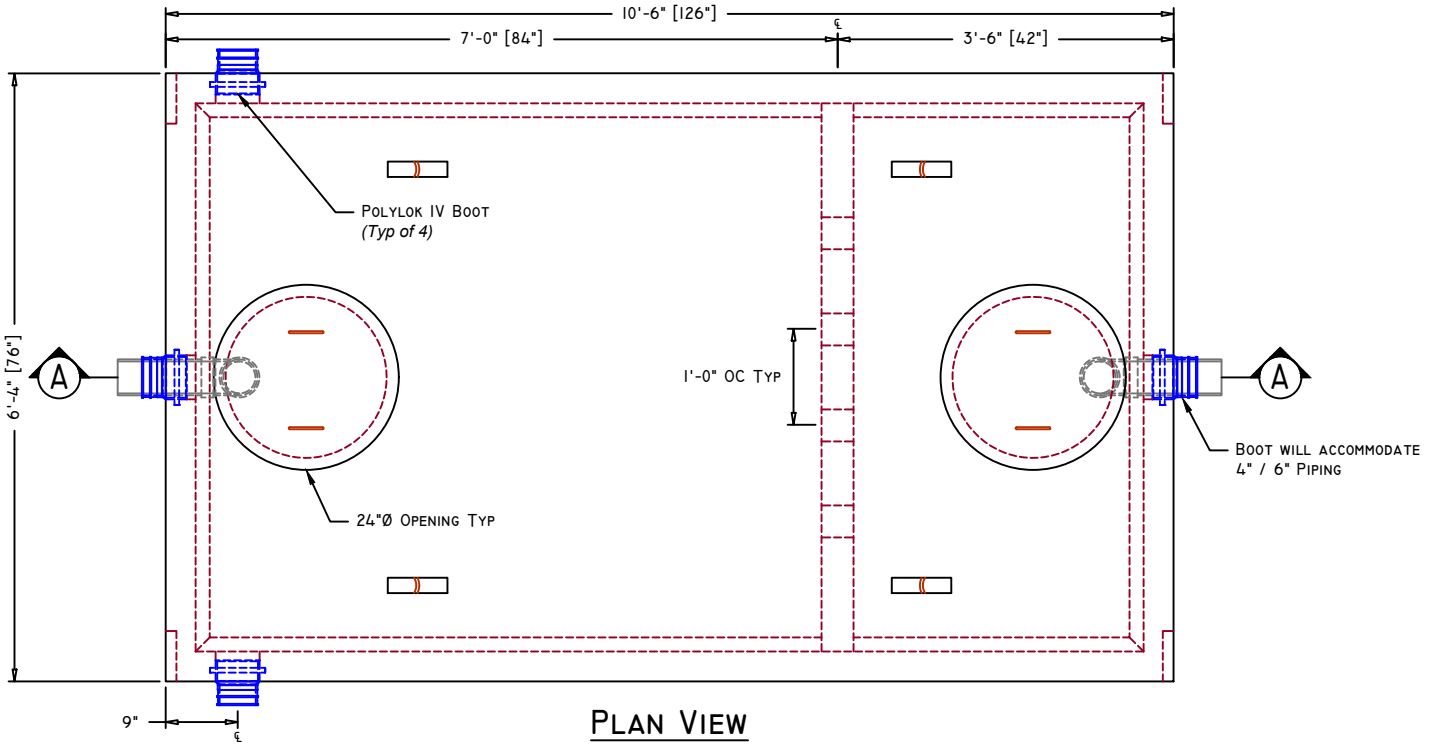

PLAN VIEW

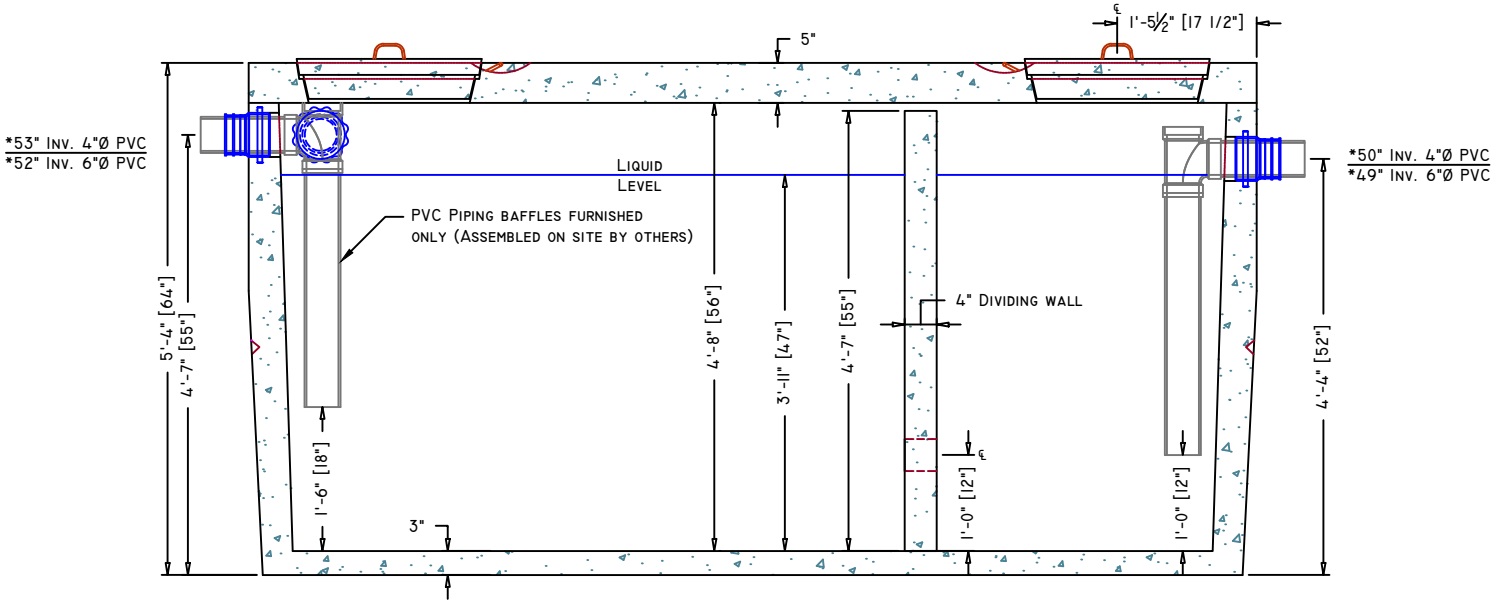

SECTION A-A

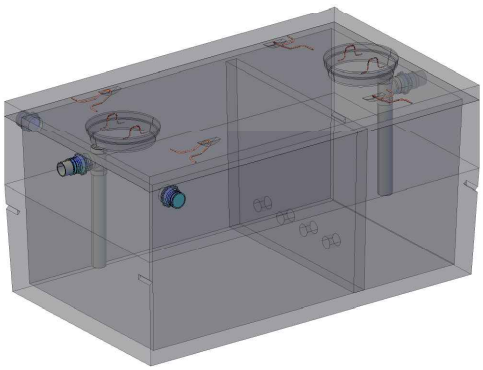

CONCEPTUAL VIEW

SCALE: NTS

*Dimension is taken from bottom of tank

Manufacturing Notes

1.1. CONCRETE COMPRESSIVE STRENGTH: 5000PSI @ 28 DAYS
1.2. AIR ENTRAINMENT: 4-6%
1.3. GRADE 60 REINFORCEMENT
1.4. TANKS SHOULD BE PUMPED EVERY 3-5 YEARS, DEPENDING ON USE
1.5. NEVER USE SEPTIC CLEANING AGENTS
1.6. DESIGNED FOR PEDESTRIAN LOADING ONLY
1.6.1. SPECIFY H20 FOR BURIAL DEPTHS GREATER THAN 3'-6"
1.7. ALL TANK PENETRATIONS ARE INTEGRALLY CAST
1.8. ALL JOINTS SEALED W/ BUTYL RUBBER JOINT SEALANT

Physical Specifications:

Cover Weight:	**4,155 lbs**
Tank Weight:	**11,305 lbs**
Total Weight:	**15,460 lbs**
Available Capacity:	**1,829 gal (max)**
Working Capacity:	**1,524 gal (4"Ø PVC) 1,491 gal (6"Ø PVC)**

1500GAL REGULAR DUAL COMPARTMENT GREASE TRAP		DRAWN DATE: 07/22/2015	SCALE: 1/2" = 1'-0" UNLESS OTHERWISE NOTED
ACI CATALOG DRAWINGS	ITEM#: XXXXXX	REVISION #:	REVISION DATE: