
American Concrete Industries

12"Ø Light Pole Base

12"Ø Light Pole Base x ___ Ft. ___ In. High

Std. Drawings: Utility\LPB\12in | Item#:

Ht.: 4'-0"	Ht.: 4'-6"	Ht.: 5'-0"	Ht.: 5'-6"	Ht.: 6'-0"	Ht.: 6'-6"	Ht.: 7'-0"	Ht.: 7'-6"	Ht.: 7'-9"
#: 323000	#: 323050	#: 323100	#: 323150	#: 323200	#: 323250	#: 323300	#: 323350	#: 323375
Wt.: 475#	Wt.: 530#	Wt.: 590#	Wt.: 650#	Wt.: 710#	Wt.: 770#	Wt.: 825#	Wt.: 885#	Wt.: 915#

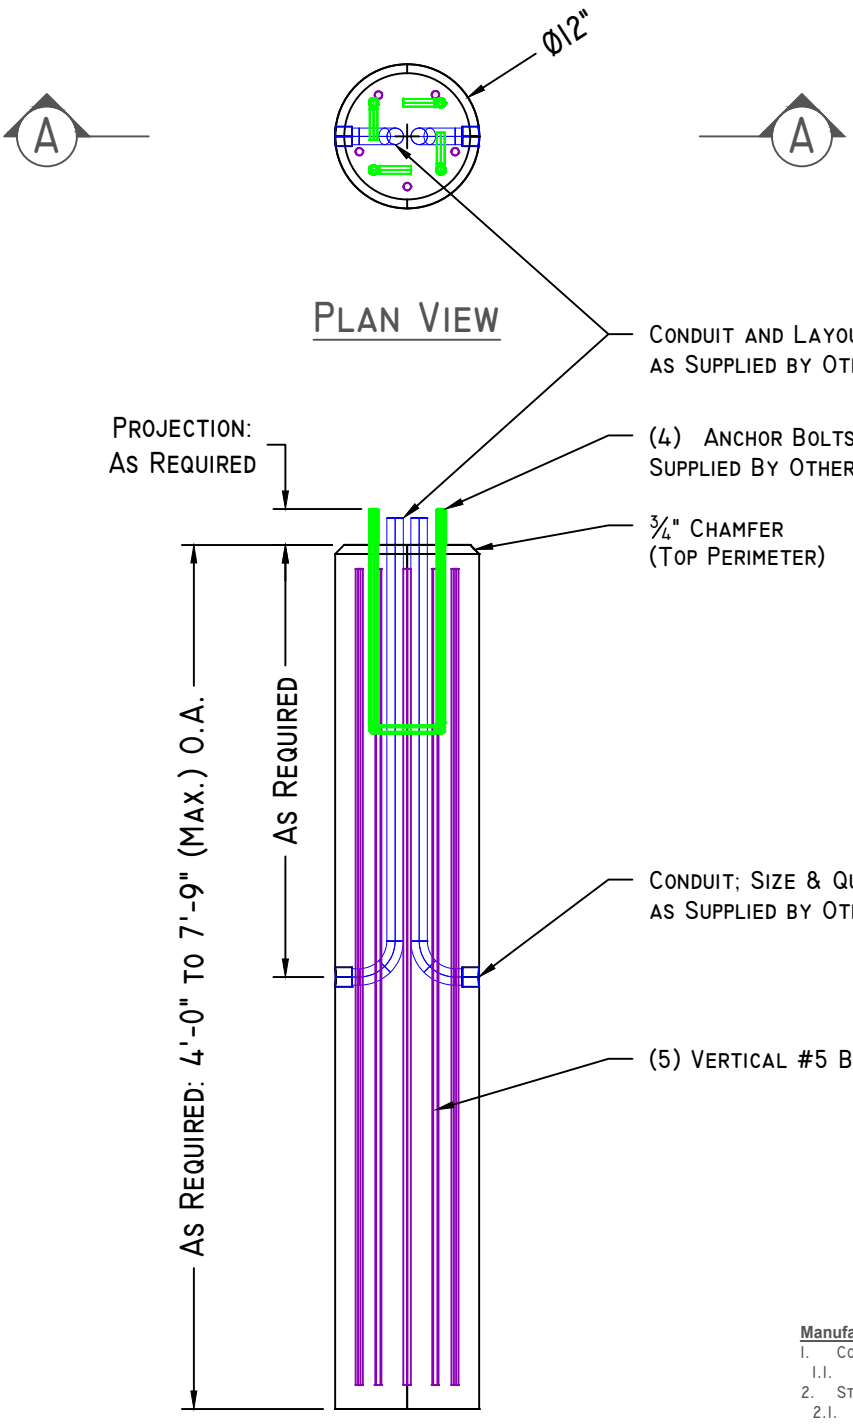



Conceptual View

Scale: NTS

Manufacturing Notes

1. Concrete
   - 1.1. Concrete Compressive Strength: 5,000psi, Air Entrainment: 4-6%
2. Structural Reinforcement:
   - 2.1. Bar per ASTM A615, Grade 60; Reinforcing Fibers @ 3 lbs/ Cu. Yd.
3. Bar Clearance / Protection:
   - 1.5" CLR (Unless otherwise noted)
4. Cast-In Items:
   - Conduit, Anchor Bolts & Bolt Pattern Template; to be Supplied by others.
5. Weight: 118# / V.F.

www.americanconcrete.com | Tel: 207-947-8334
1717 Stillwater Ave. Veazie, ME. 04401 | Fax: 866-414-9083

Scale: 3/4" = 1'-0" Unless otherwise noted | Revision #: 0.01 ABL

Drawn Date: 07/06/2012 | Revision Date: 04/29/22