American Concrete Industries

4'Ø Dry Well

ACI Fabrication Catalog


Residential / 4' Dry Well

Manufacturing Notes

Concrete Specifications:


1) 4000 PSI Compressive Strength
2) Air Entrained 5-6%
3) 1 6x6 10/10 WWM Wrapped Around

Weight: 2,310 lbs total
1,547 lbs base

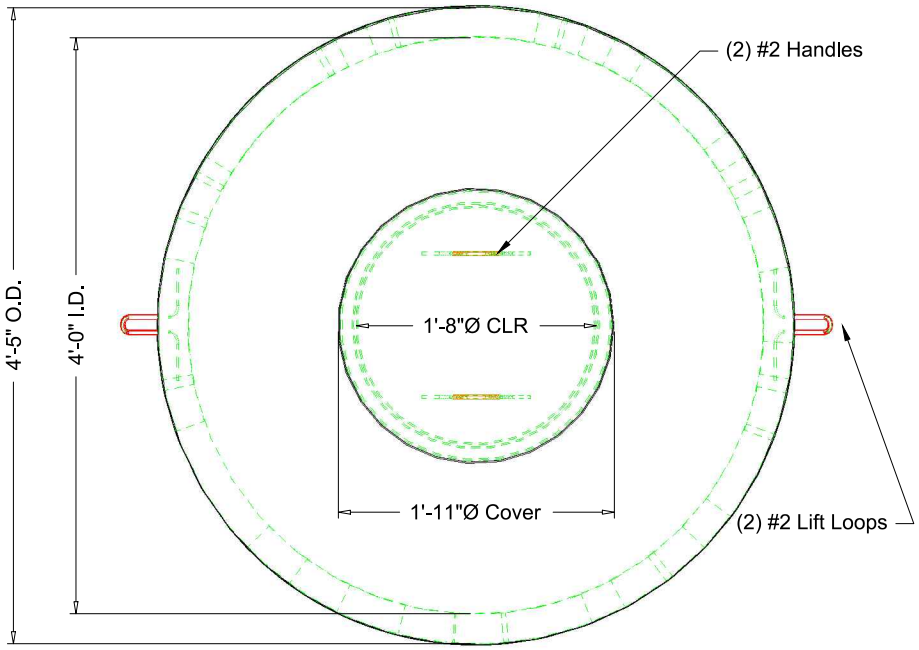

Plan View

Scale: 3/4" = 1'-0"

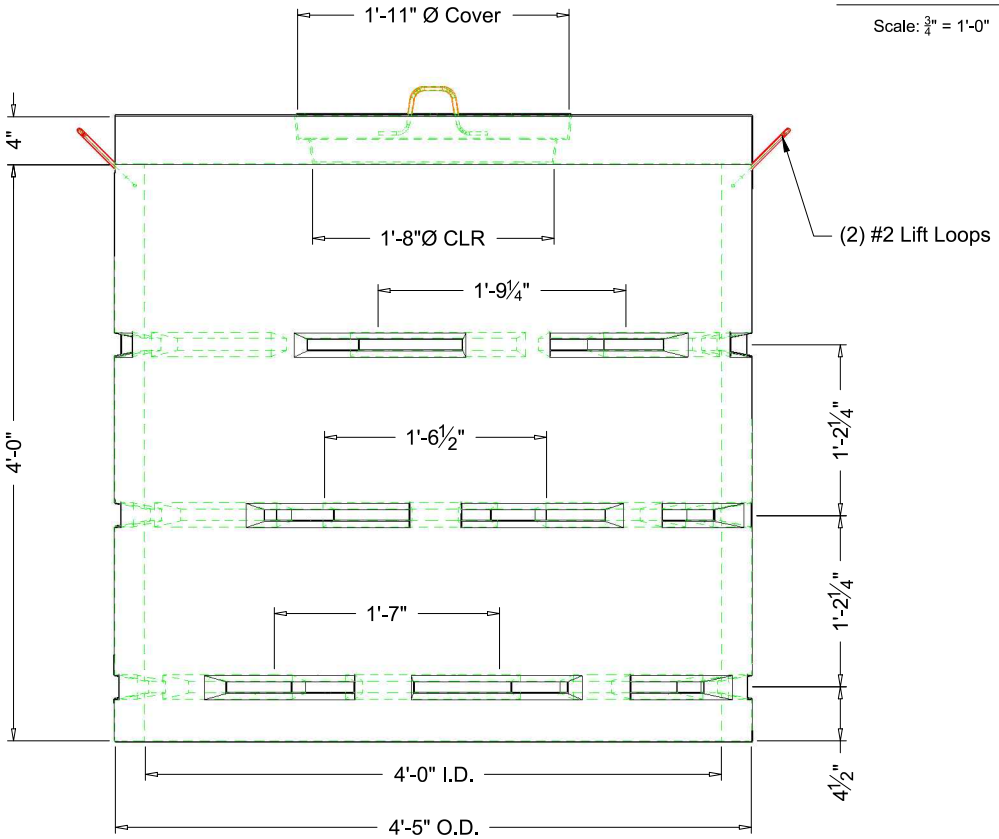

Elevation View

Scale: 3/4" = 1'-0"

American Concrete Industries
1717 Stillwater Ave.
Veazie, ME 04401
Tel:(207)947-8334 | Fax:(207)947-3580

1022 Minot Ave
Auburn, ME 04210
Tel:(207)784-1388 | Fax:(207)783-4039

Drawn By: L.J.D.	Revision #: 0.00
Drawn Date: 8/7/2010	Revision Date: